



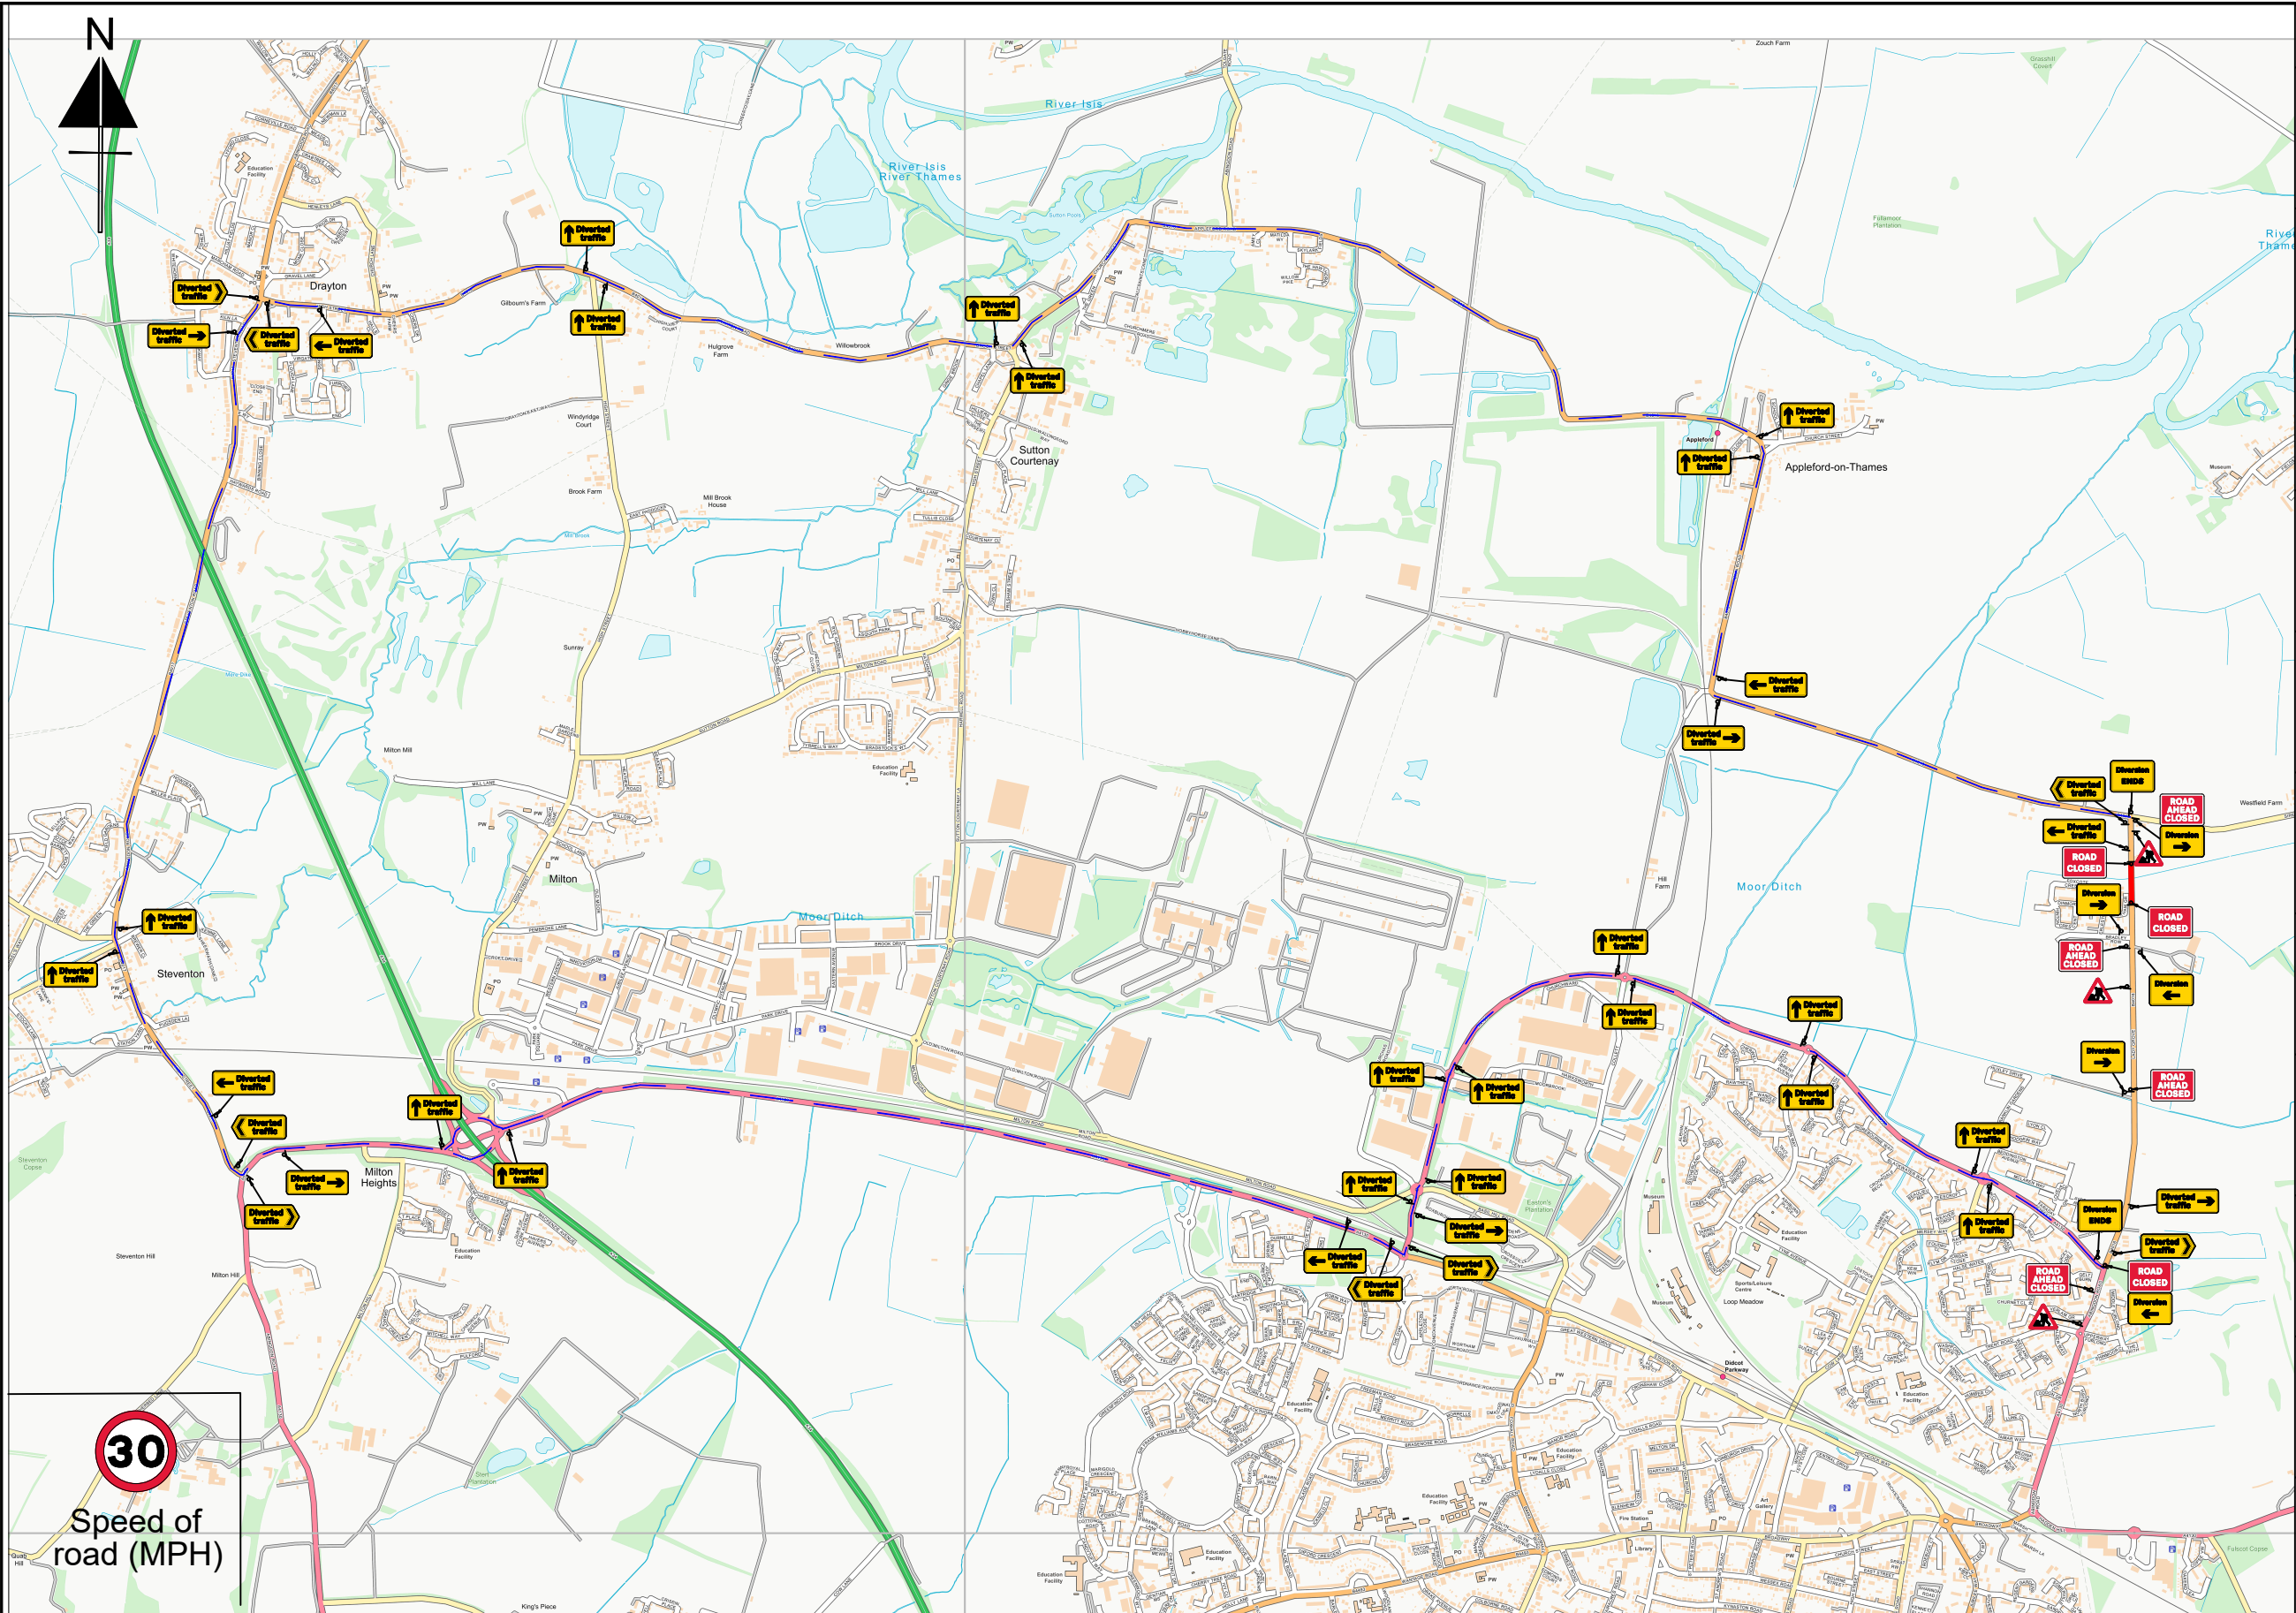

Sign Schedule	
	Qty: 2 Ref: 2702 Start of temporary diversion route left
	Qty: 3 Ref: 7001 Road works ahead
	Qty: 4 Ref: 2704 Direction of temporary diversion route left
	Qty: 4 Ref: 2704 Direction of temporary diversion route right
	Qty: 3 Ref: 2702 Start of temporary diversion route right
	Qty: 4 Ref: 7010-FP-13-9 Nature of temporary hazard ahead - Road Ahead Closed
	Qty: 5 Ref: 2703 Direction of temporary diversion route from junction ahead left
	Qty: 5 Ref: 2703 Direction of temporary diversion route from junction ahead right
	Qty: 20 Ref: 2703 Direction of temporary diversion route from junction ahead
	Qty: 2 Ref: 2702 End of temporary diversion route
	Qty: 3 Ref: 7010-FP-13-9 Nature of temporary hazard ahead - Road Closed

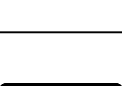

UK Traffic Management Services Ltd
www.uktms.co.uk
01189 760002

LADY GROVE,
DIDCOT, OX11 9BP

Drawing 1 of 1

Project Number :
Drawing Number : DDC6249
Date Surveyed & Surveyor:

750mm Cones
No waiting cones
2m ped barrier

Issue	Date	Parking bay suspension required:	N
V1.0	15.09.26	Bus stop suspension required:	N
15.09.26 Ken Holt		Traffic Light switch out required:	N

Safety Zone
Work Site

All works to be carried out in accordance with 'A code of practice' October 2013.
Do not scale from this drawing.
Drawn By : Neil Davies 15.09.2026
Approved By : Ken Holt 15.09.2026